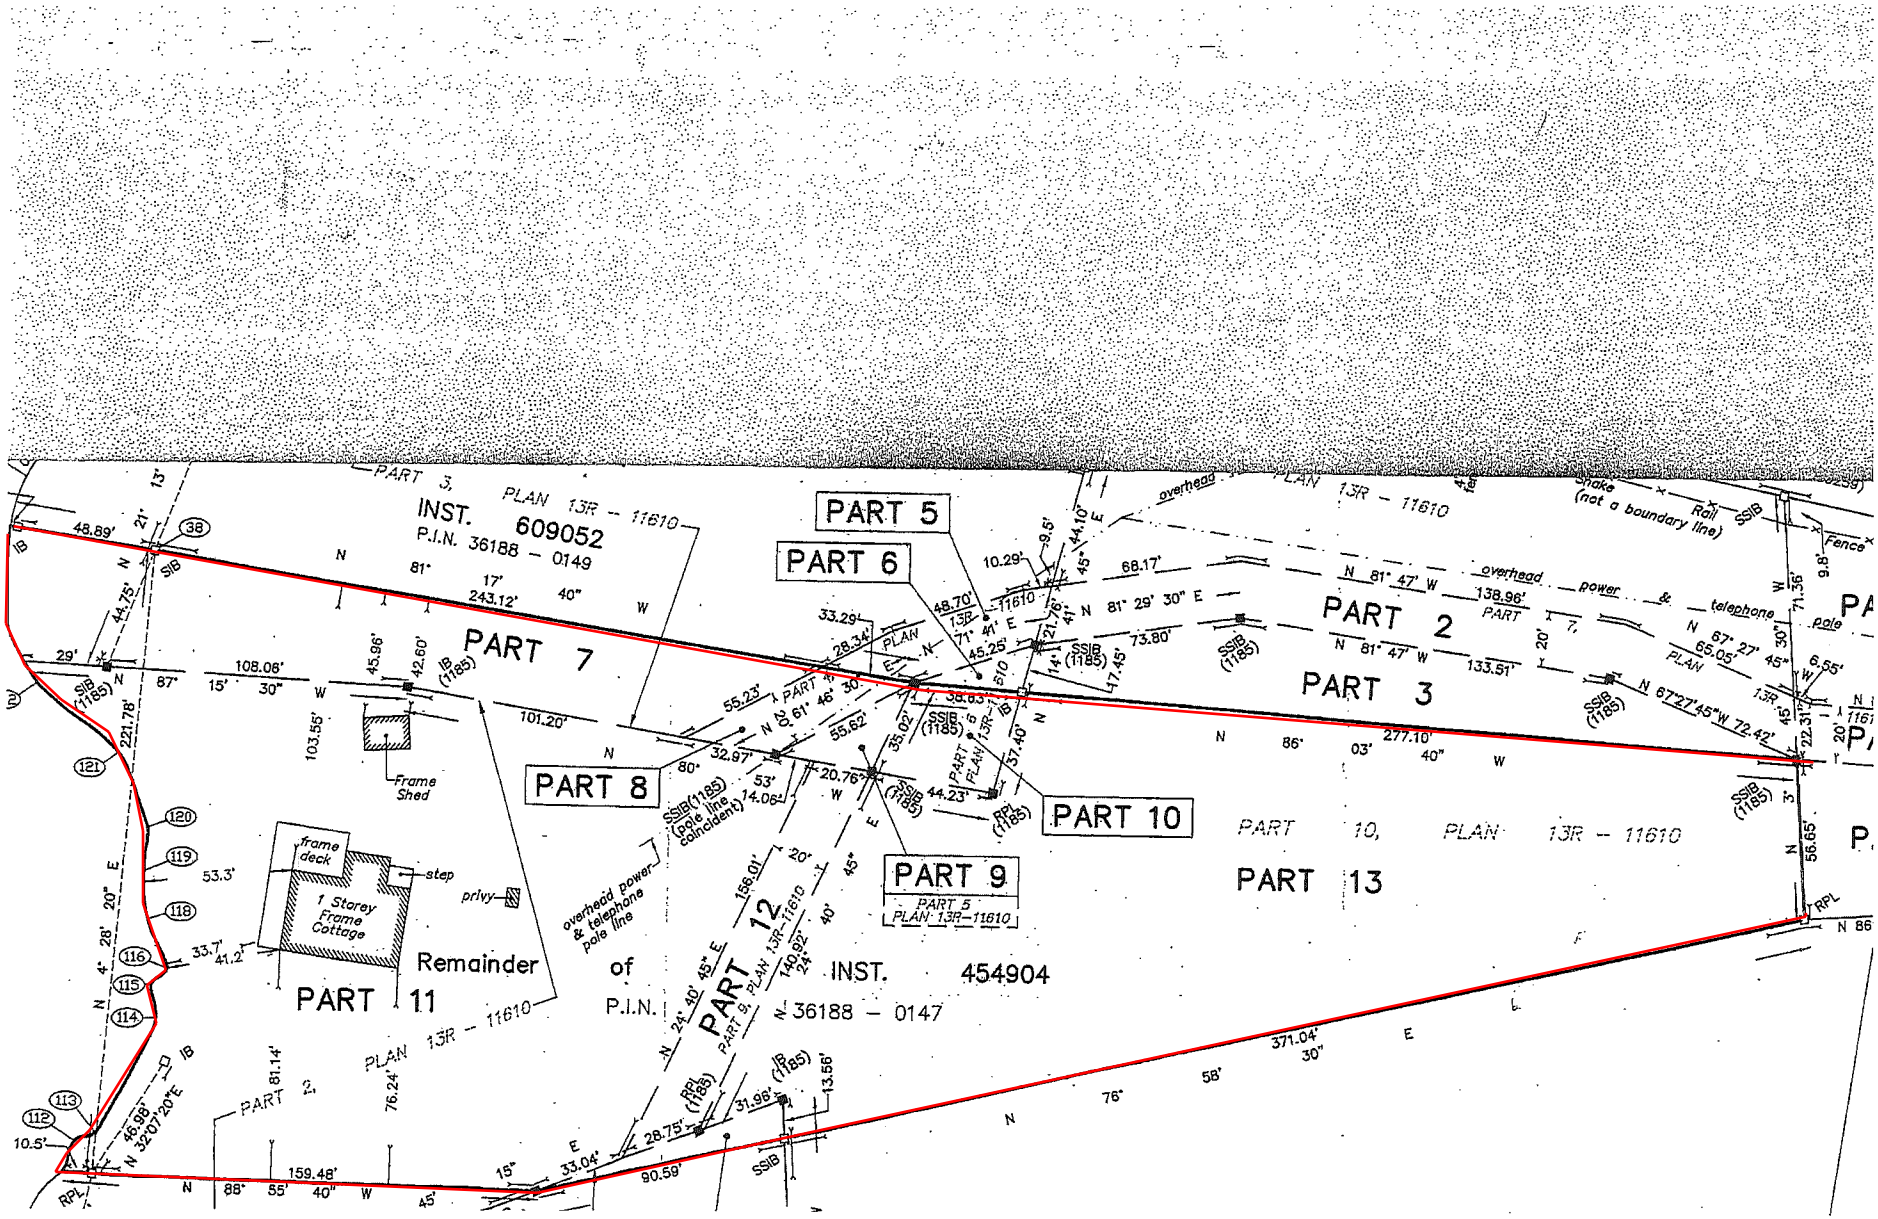
PART 5
PART 6
PART 7
PART 8
PART 9
PART 5
PLAN 13R-11610
PART 10
PART 2
PART 3
PART 13
PART 11
PART 12
PART 10, PLAN 13R - 11610
PART 3, PLAN 13R - 11610
PART 2, PLAN 13R - 11610
INST. 609052
P.I.N. 36188 - 0149
Remainder of INST. 454904
P.I.N. 36188 - 0147
1 Storey Frame Cottage
frame deck
step
privy
Frame Shed
overhead power & telephone pole line
overhead power & telephone pole
Snake Rail Fence (not a boundary line)
SSIB (pole line coincident)
SSIB(1185)
IB(1185)
RPL(1185)
RPL
SSIB
IB
N 86° 03' 40" W
277.10'
N 81° 47' W
138.96'
N 81° 29' 30" E
73.80'
N 81° 47' W
133.51'
N 67° 27' 45" W
72.42'
N 88° 55' 40" W
159.48'
N 76° 58' 30" E
371.04'
N 32°07'20" E
46.98'
N 24° 40' 45" E
140.92'
N 8° 61' 46' 30"
101.20'
N 81° 17' 40" W
243.12'
N 87° 15' 30" W
108.06'
N 81° 71' 41' E
68.17'
N 67° 27' 45" E
65.05'
N 86° 80' 53' 14.06'
N 24° 40' 45" E
156.01'
N 24° 40' 45" E
90.59'
N 76° 58' 30" E
371.04'
N 88° 55' 40" W
159.48'
N 32°07'20" E
46.98'
N 86° 03' 40" W
277.10'
N 81° 47' W
138.96'
N 81° 29' 30" E
73.80'
N 81° 47' W
133.51'
N 67° 27' 45" W
72.42